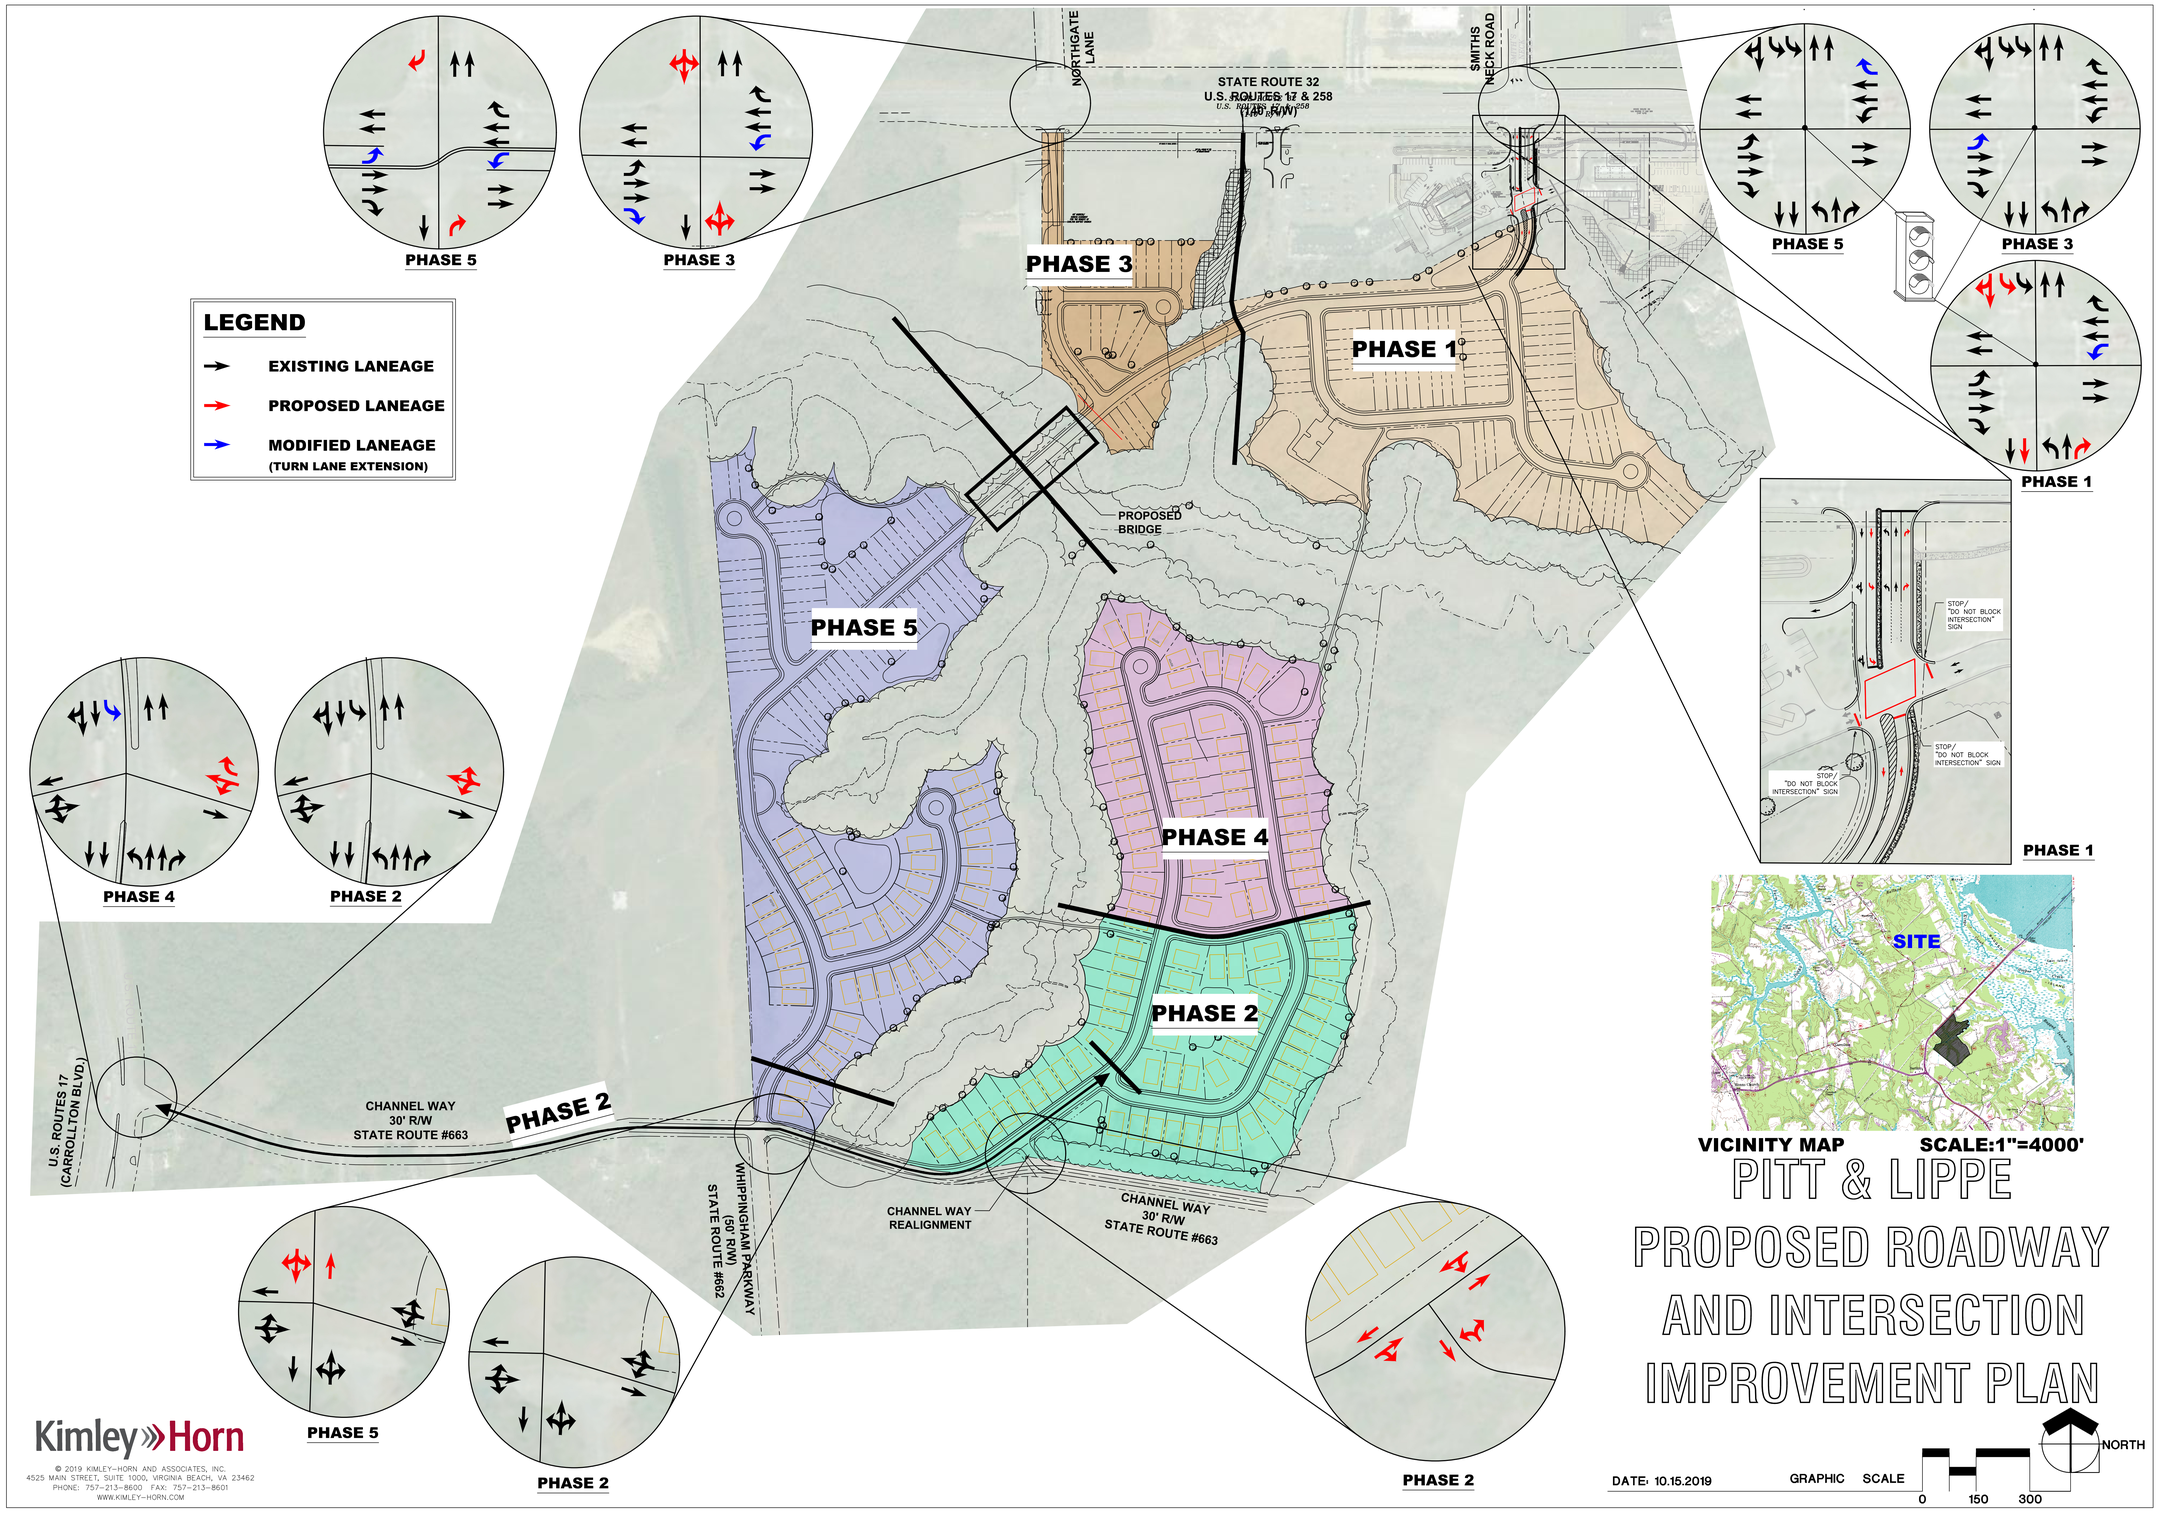

PITT & LIPPE
PROPOSED ROADWAY AND INTERSECTION IMPROVEMENT PLAN

DATE: 10.15.2019

Kimley»Horn

© 2019 KIMLEY-HORN AND ASSOCIATES, INC.
4525 MAIN STREET, SUITE 1000, VIRGINIA BEACH, VA 23462
PHONE: 757-213-8600 FAX: 757-213-8601
WWW.KIMLEY-HORN.COM